PROPOSED GAS LINE
VERTICAL EXAGGERATION: 10x
VERTICAL SCALE: 5'
HORIZONTAL SCALE: 50'

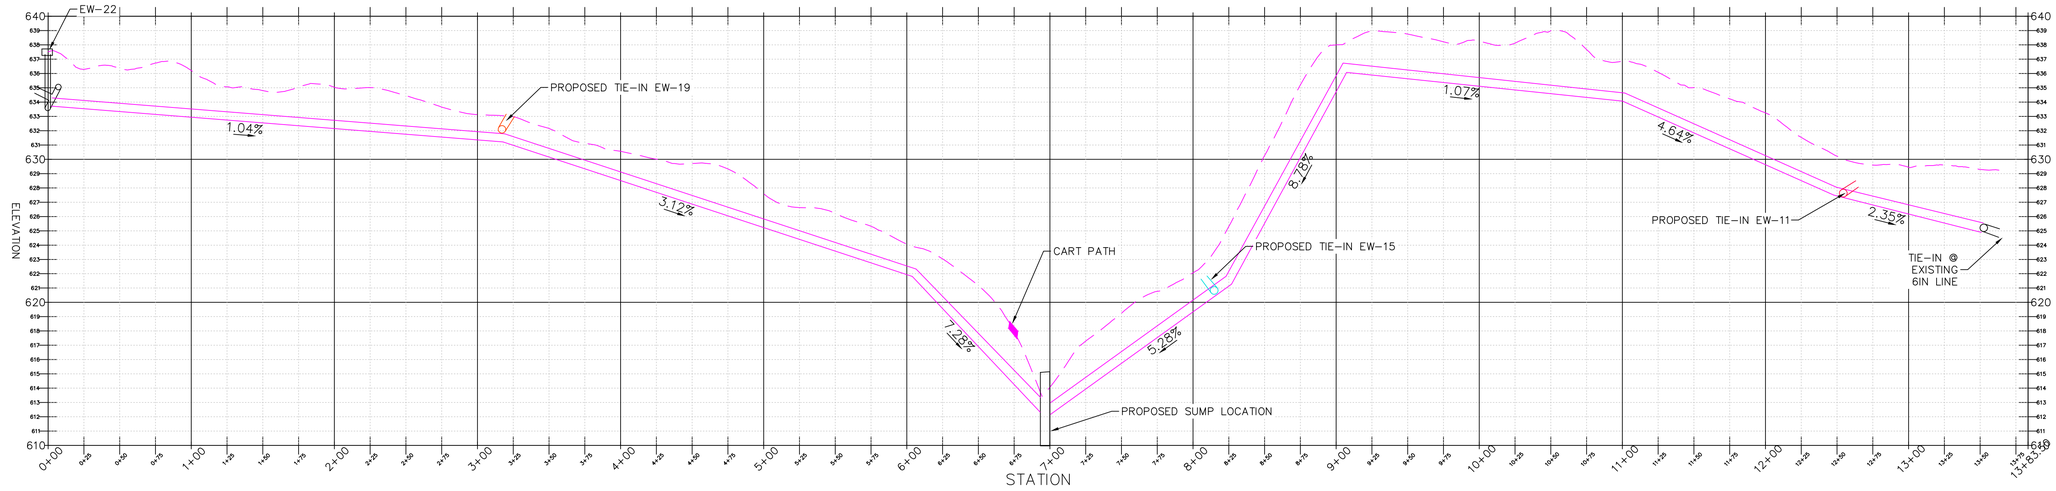

0 50 100
SCALE: IN FEET

E19 SOUTH
VERTICAL EXAGGERATION: 10x
VERTICAL SCALE: 5'
HORIZONTAL SCALE: 50'

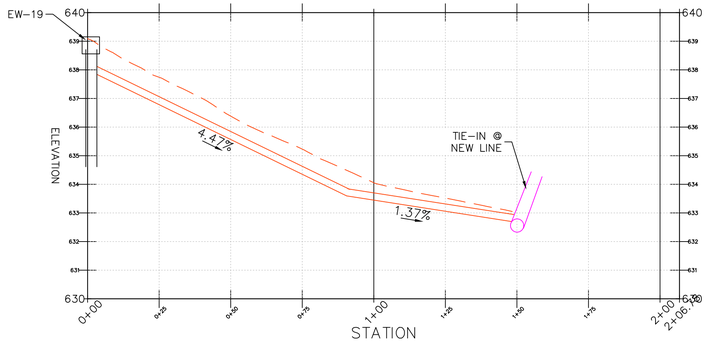

0 25 50
SCALE: IN FEET

GW-15
VERTICAL EXAGGERATION: 10x
VERTICAL SCALE: 5'
HORIZONTAL SCALE: 50'

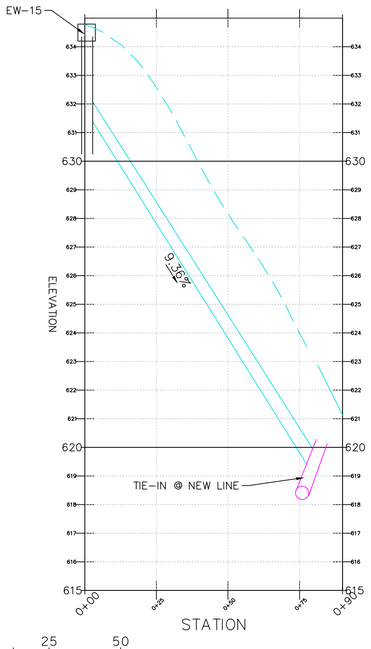

0 25 50
SCALE: IN FEET

EW-11
VERTICAL EXAGGERATION: 10x
VERTICAL SCALE: 5'
HORIZONTAL SCALE: 50'

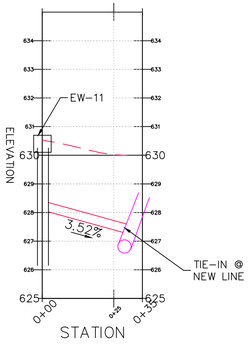

0 25 50
SCALE: IN FEET

NO.	DATE	REVISION DESCRIPTION	BY

ANDREWS ENGINEERING
7486 SHADELAND STATION WAY
INDIANAPOLIS, INDIANA 46256-3925
PH (317) 595-6492 FAX (317) 595-9929
SPRINGFIELD, IL • PONTIAC, IL • LOMBARD, IL • WARRENTON, MO
APPROVED BY: DRM | DESIGNED BY: LAM | DRAWN BY: MKN

PROPOSED GAS LINE PROFILES

PREPARED FOR
MUNSTER LANDFILL
MUNSTER, LAKE COUNTY, INDIANA

DATE:
DECEMBER 2024

PROJECT ID:
240165/0001

SHEET NUMBER:

FIG. 1

© 2024 Andrews Engineering, Inc.

Tab: PROFILES Last Saved: December 12, 2024, by Moni Null Plotted: Thursday, December 12, 2024 3:08:36 PM
U:\PROPOSED GAS2_recover.dwg